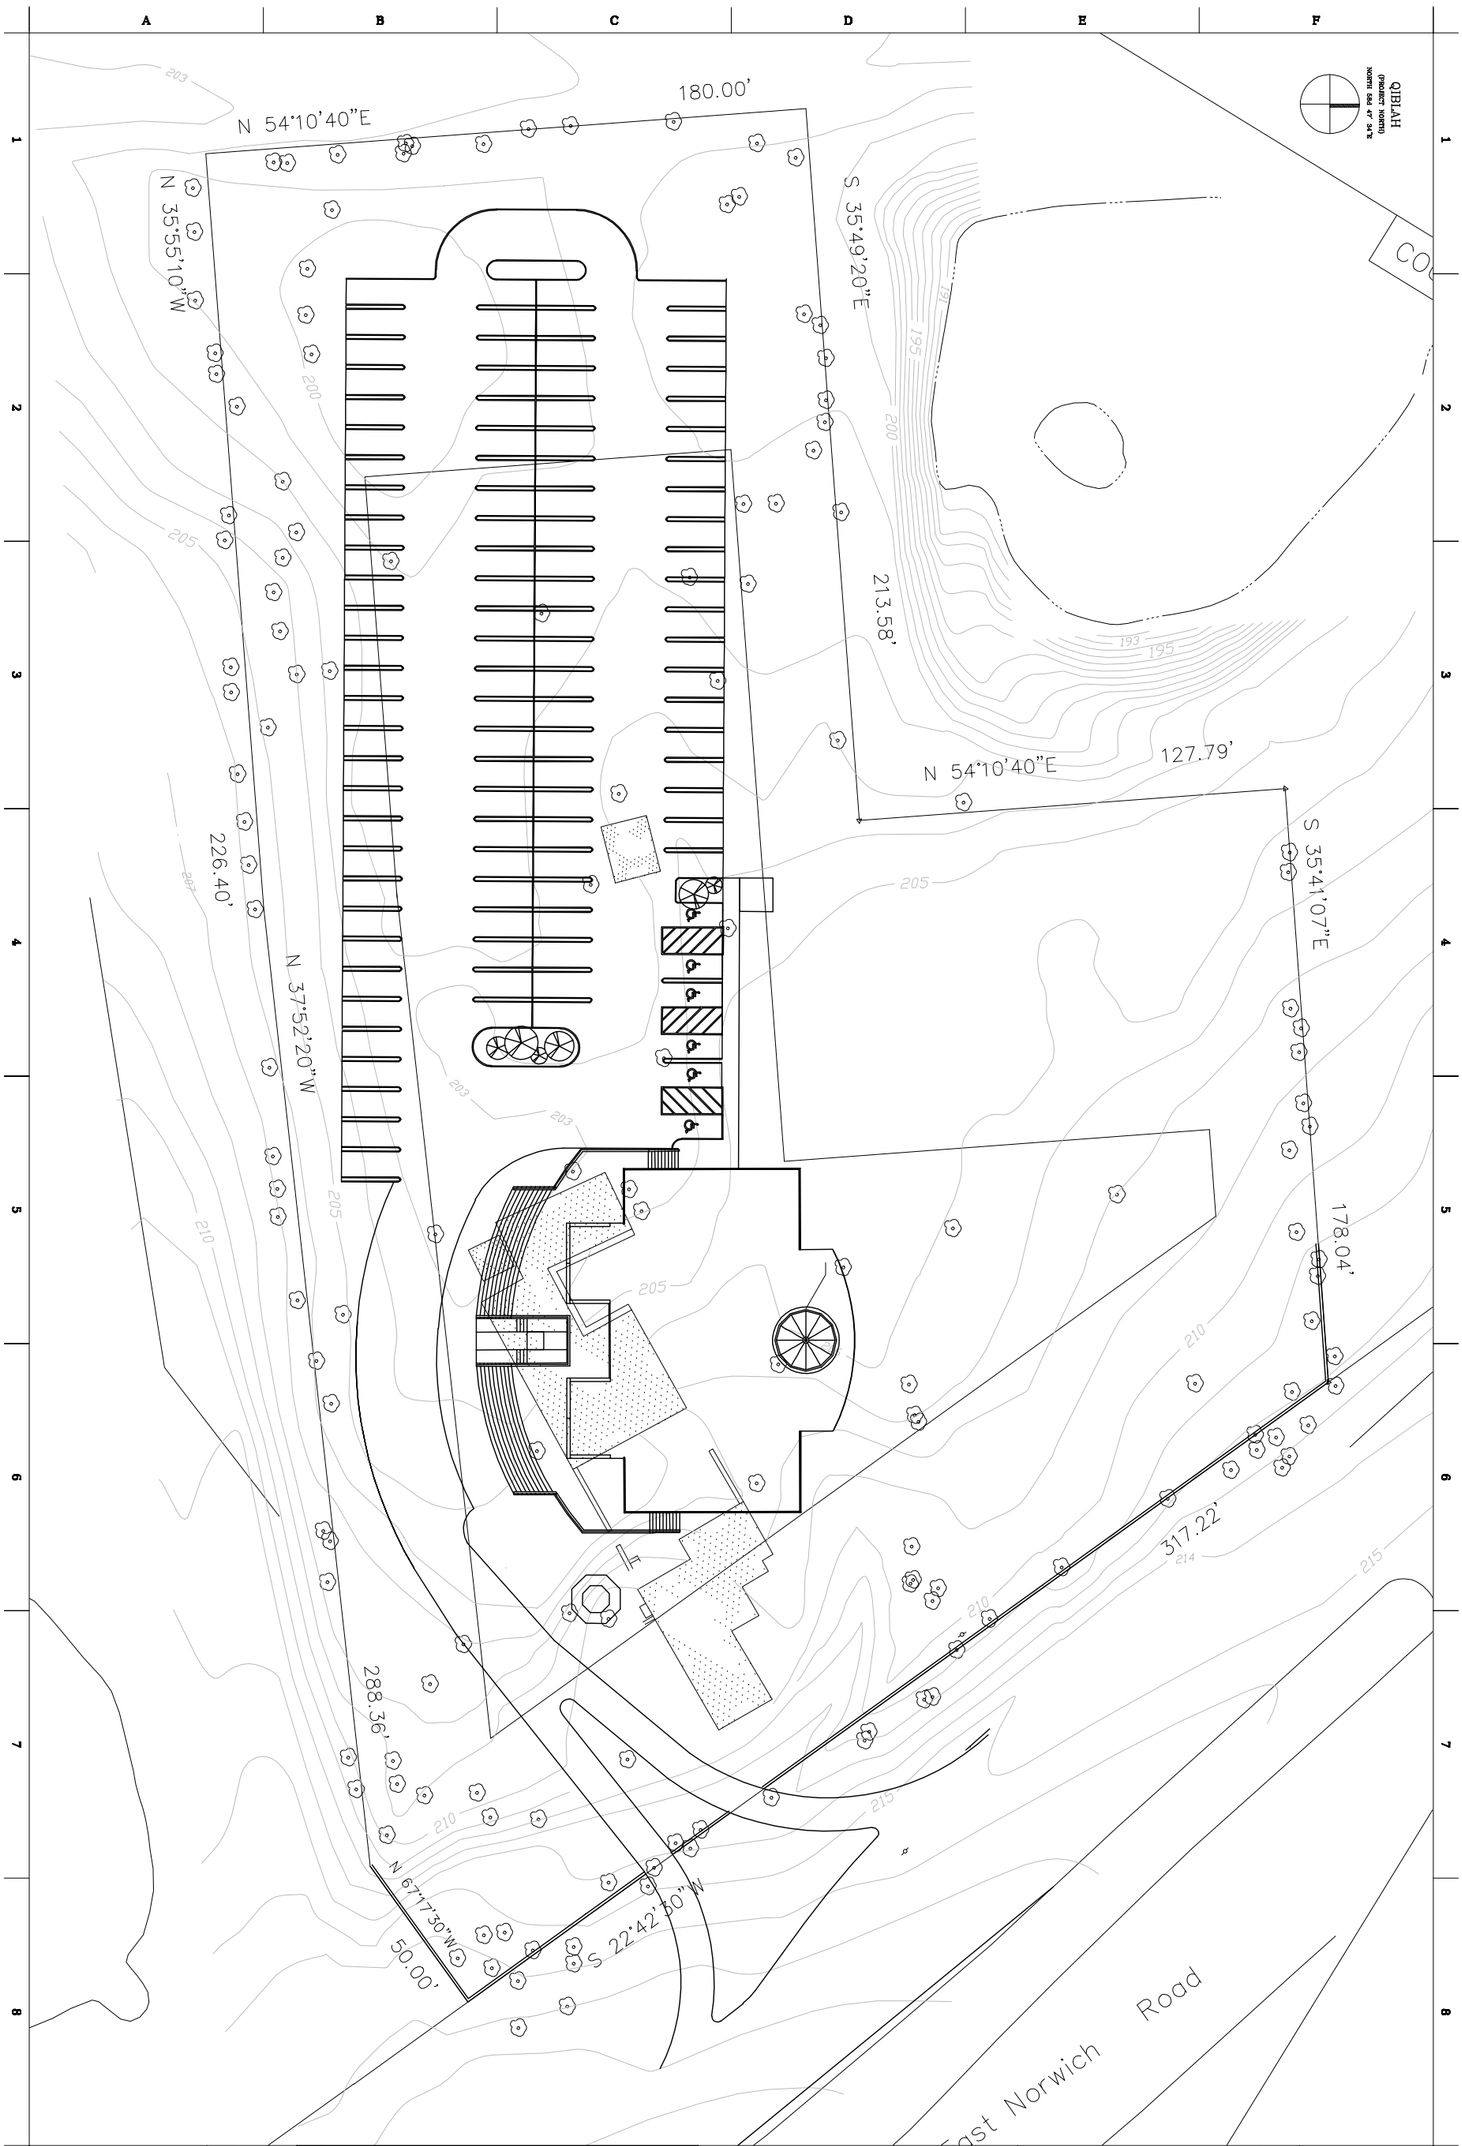

C-1

©2007 Eric Mendelsohn Jerusalem, New York.
All Rights Reserved.

DESIGNED: DHARSI
DRAWN: SMITH
PROJECT NUMBER:
DATE: 9-1-07

PROJECT

RELIGIOUS CENTER FOR SIJNY
SITE PLAN

31 ROUTE 106
JERICHO, NY
SECTION 16, BLOCK C, LOT 374

KAZIM DHARSI
REGISTERED ARCHITECT
2020 HADDAM NECK COURT
HARRISBURG, PA 17110

NO.	REVISIONS/ SUBMISSIONS	DATE

SEAL